GRIMSTON PARK PLAYGROUND RECONSTRUCTION - PREFERRED DESIGN OPTION

Scale 1:100 Metric

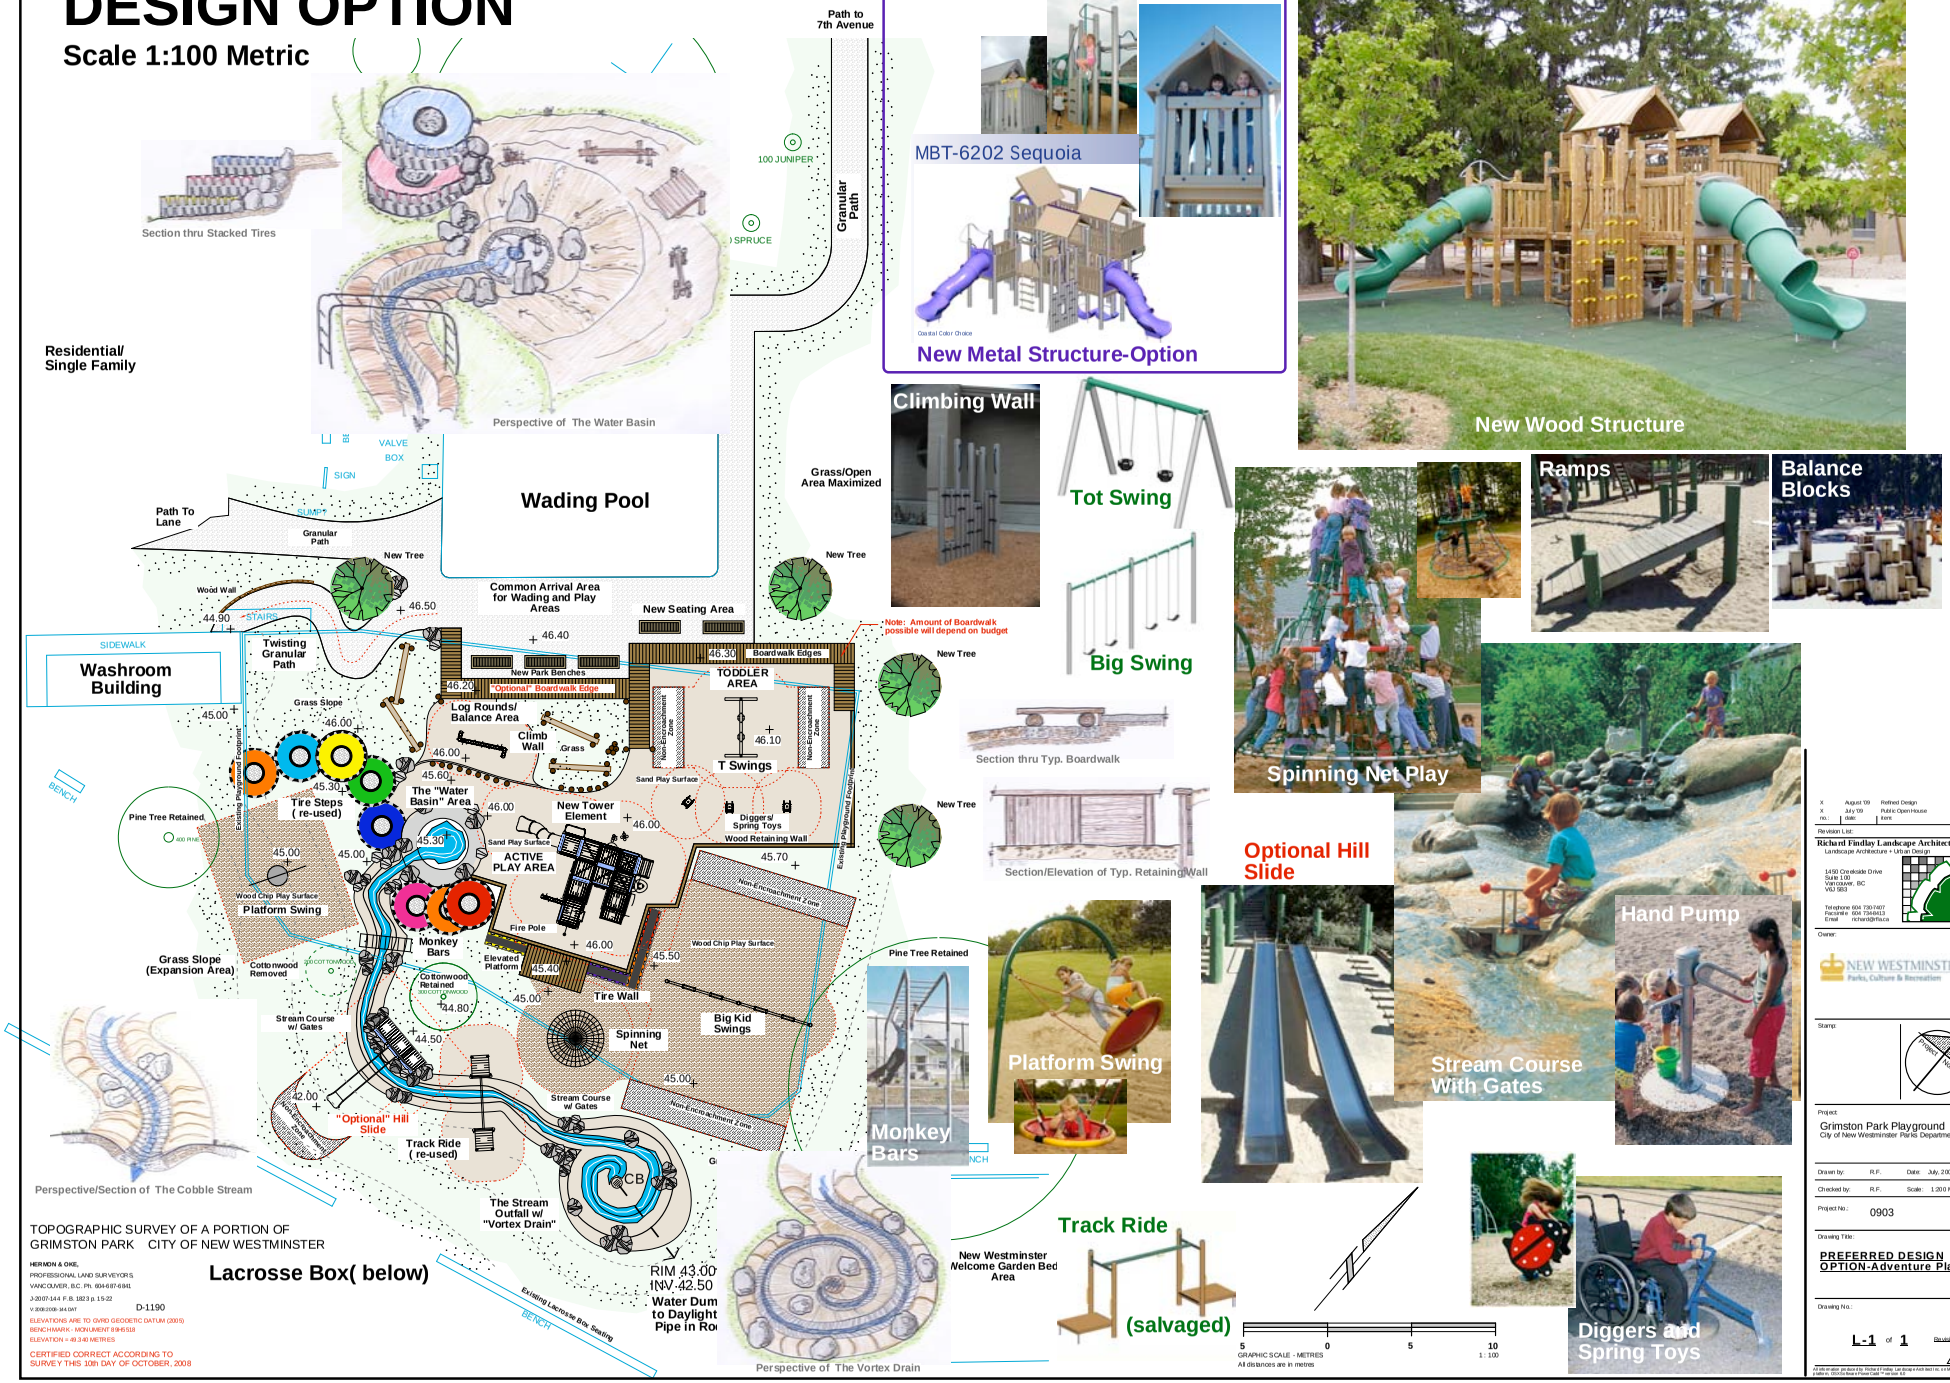

Optional Hill Slide

Track Ride

New Westminster Welcome Garden Bed Area

TOPOGRAPHIC SURVEY OF A PORTION OF GRIMSTON PARK CITY OF NEW WESTMINSTER

HERMON & GKE, PROFESSIONAL LAND SURVEYORS, VANCOUVER, B.C. Ph. 604-687-6341

J-2007-1414 F.B. 1823 p. 15-22

D-1190

ELEVATIONS ARE TO GVRD GEODETIC DATUM (2001)
BENCHMARK - MONUMENT 99-6518
ELEVATION = 49.340 METRES

CERTIFIED CORRECT ACCORDING TO SURVEY THIS 10th DAY OF OCTOBER, 2008

GRAPHIC SCALE - METRES
All distances are in metres
5 0 5 10
1 : 100

Richard Findlay Landscape Architect Inc.
Landscape Architecture + Urban Design
1492 Creekside Drive Suite 100 Vancouver, BC V6J 5B3
Telephone 604 730-7407
Facsimile 604 734-6413
E-mail richard@rflaca

Owner:
NEW WESTMINSTER Parks, Culture & Recreation

Project:
Grimston Park Playground
City of New Westminster Parks Department

Drawn by: R.F. Date: July, 2009
Checked by: R.F. Scale: 1:200 Metric
Project No.: 0903
Drawing Title:
PREFERRED DESIGN OPTION-Adventure Play
Drawing No.:
L-1 of 1