



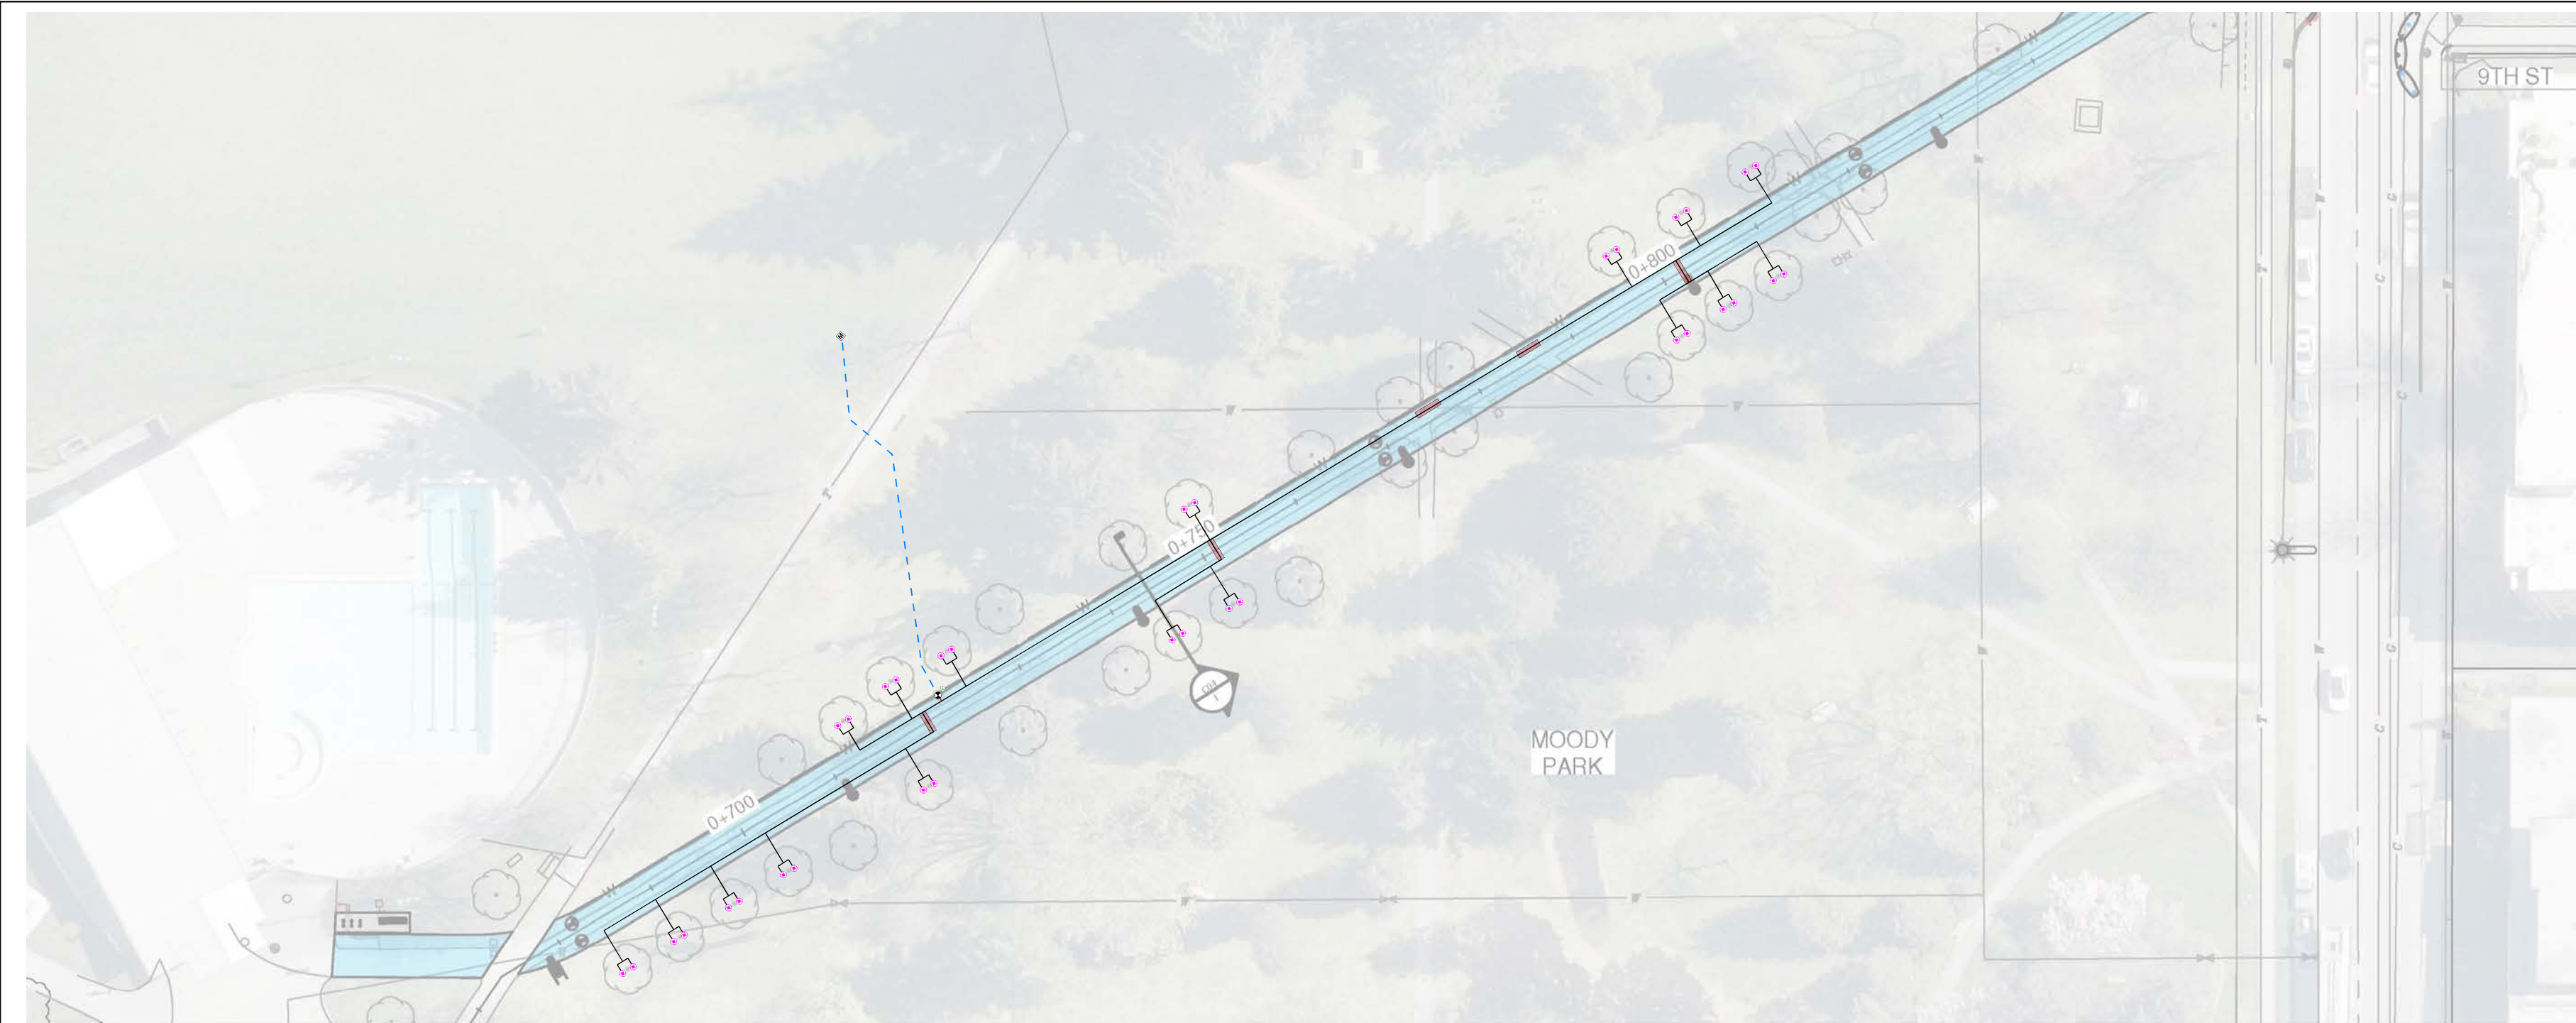

EXISTING IRRIGATION SYSTEM - FOR INFORMATION ONLY

Existing System

Quantity	Symbol	Description	Pressure	Flow	Radius
Sprinklers					
34		Rain Bird 1402 - 1804	30 psi	0.5 gpm	0 ft
Water Source					
1		Water tie-in point in from existing field irrigation			
Control Valves					
1		Rain Bird 100-PGA Globe			
Irrigation Accessories					
1		Rain Bird TBOS-II (1 Station)			
Lateral Line Pipe					
859 ft		Schedule 40 1"			
3 ft		Schedule 40 1 1/2"			
Mainline Pipe					
116 ft		Schedule 40 1 1/2"			
Sleeving					
38 ft		Schedule 40 2"			

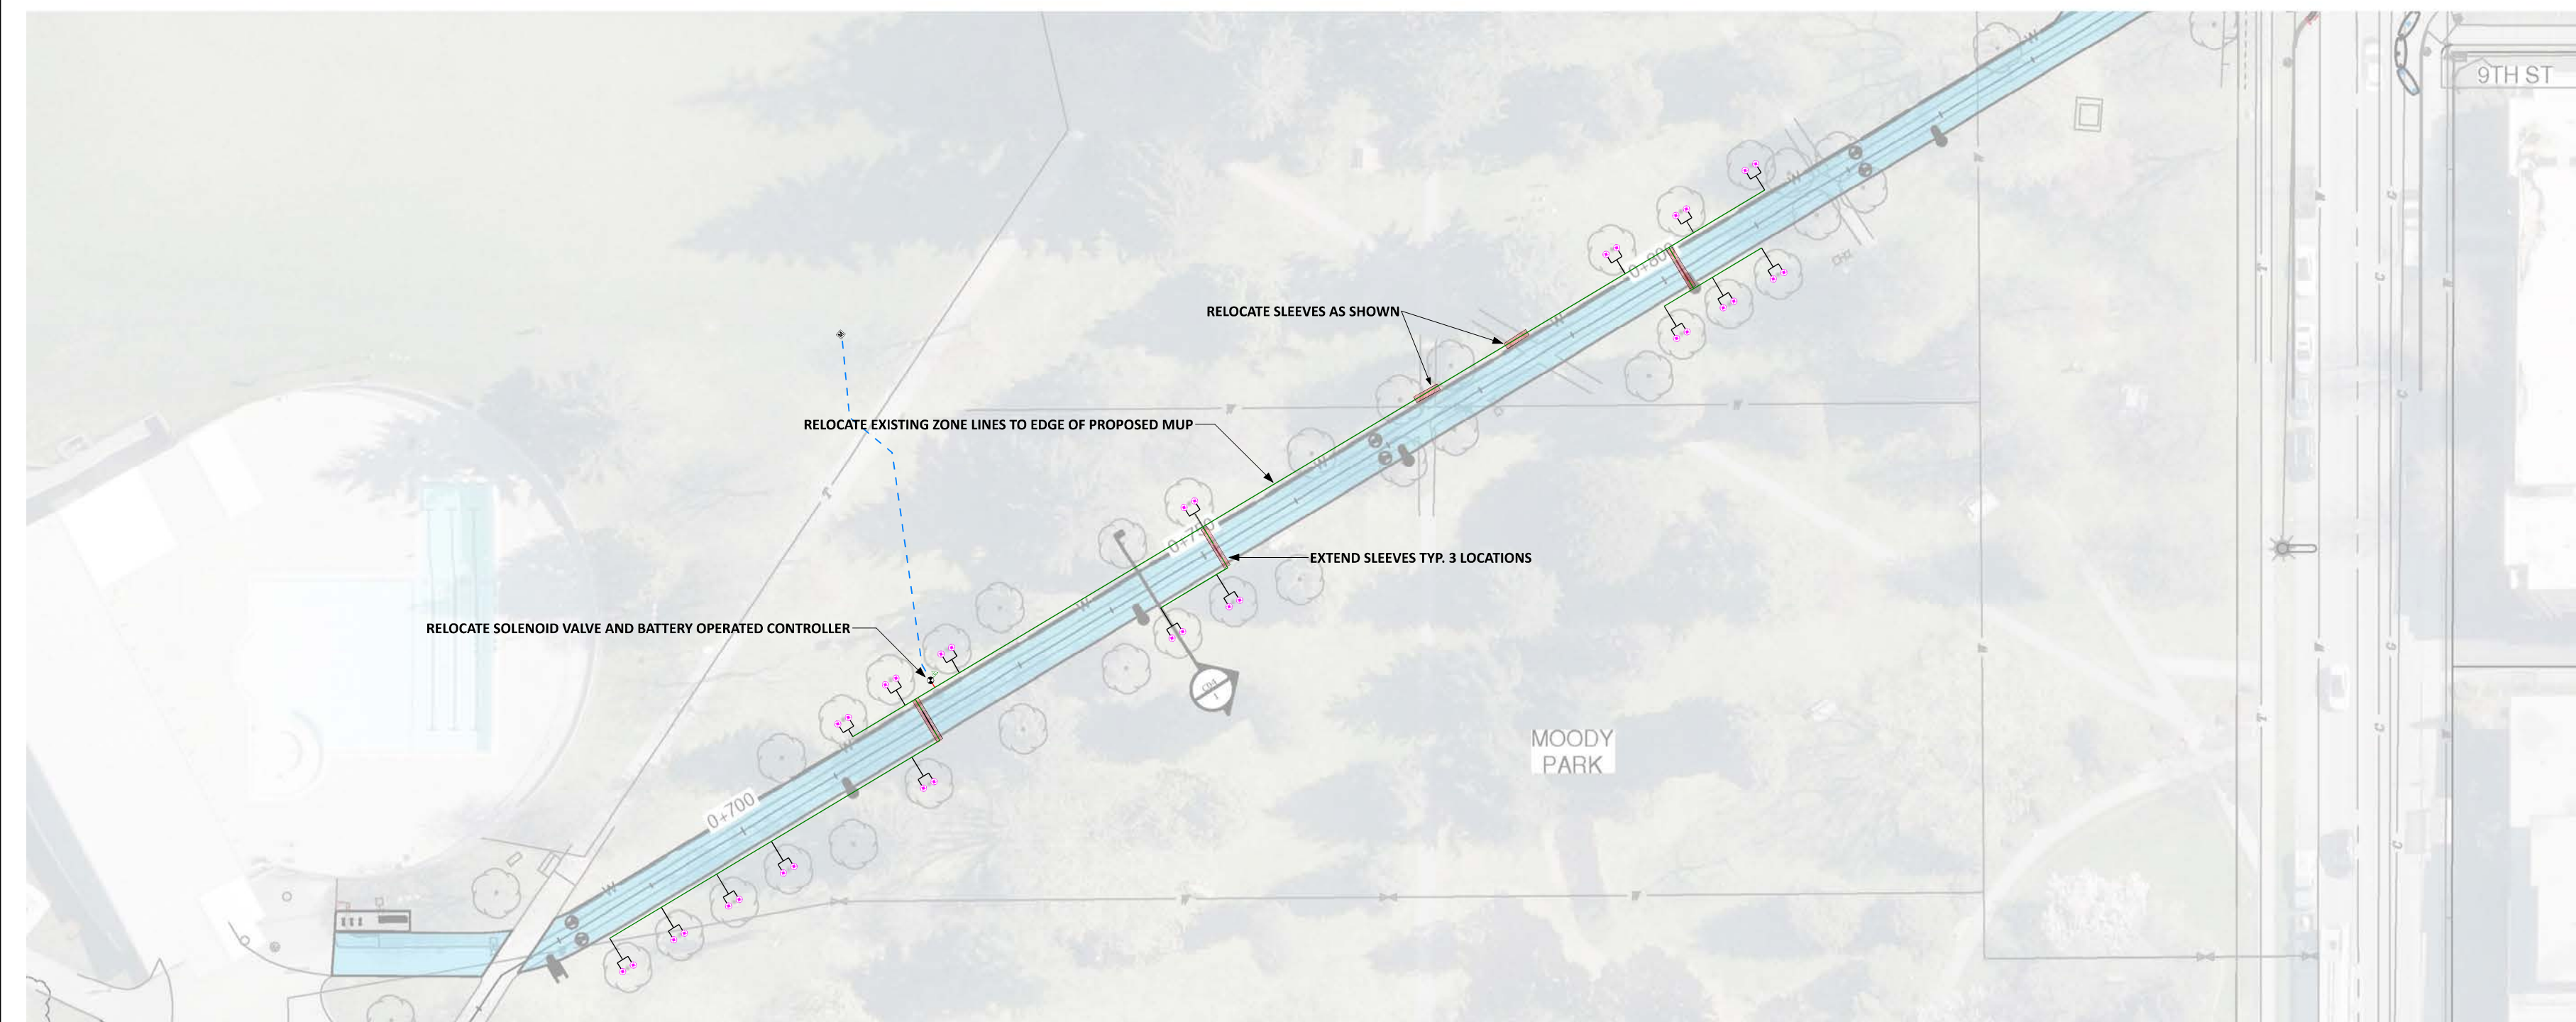

MODIFIED IRRIGATION SYSTEM

Irrigation Legend

Quantity	Symbol	Description	Pressure	Flow	Radius
Lateral Line Pipe					
527 ft		Relocated 1" pipe			
3 ft		Relocated 1 1/2" pipe			
Sleeving					
59 ft		Schedule 40 2"			

REVISIONS:	None
DATE:	Nov 13, 2025
JOB NUMBER:	
DRAWN BY:	JV
CHECKED BY:	
SCALE:	1 : 500
SHEET:	1 of 1

PROJECT:
ATNP Improvements Year 2
8th 9th 10th Street
New Westminster, BC

SHEET DESCRIPTION:
Moody Park Pathway -
Irrigation

