
NOT FOR CONSTRUCTION

April 1, 2019

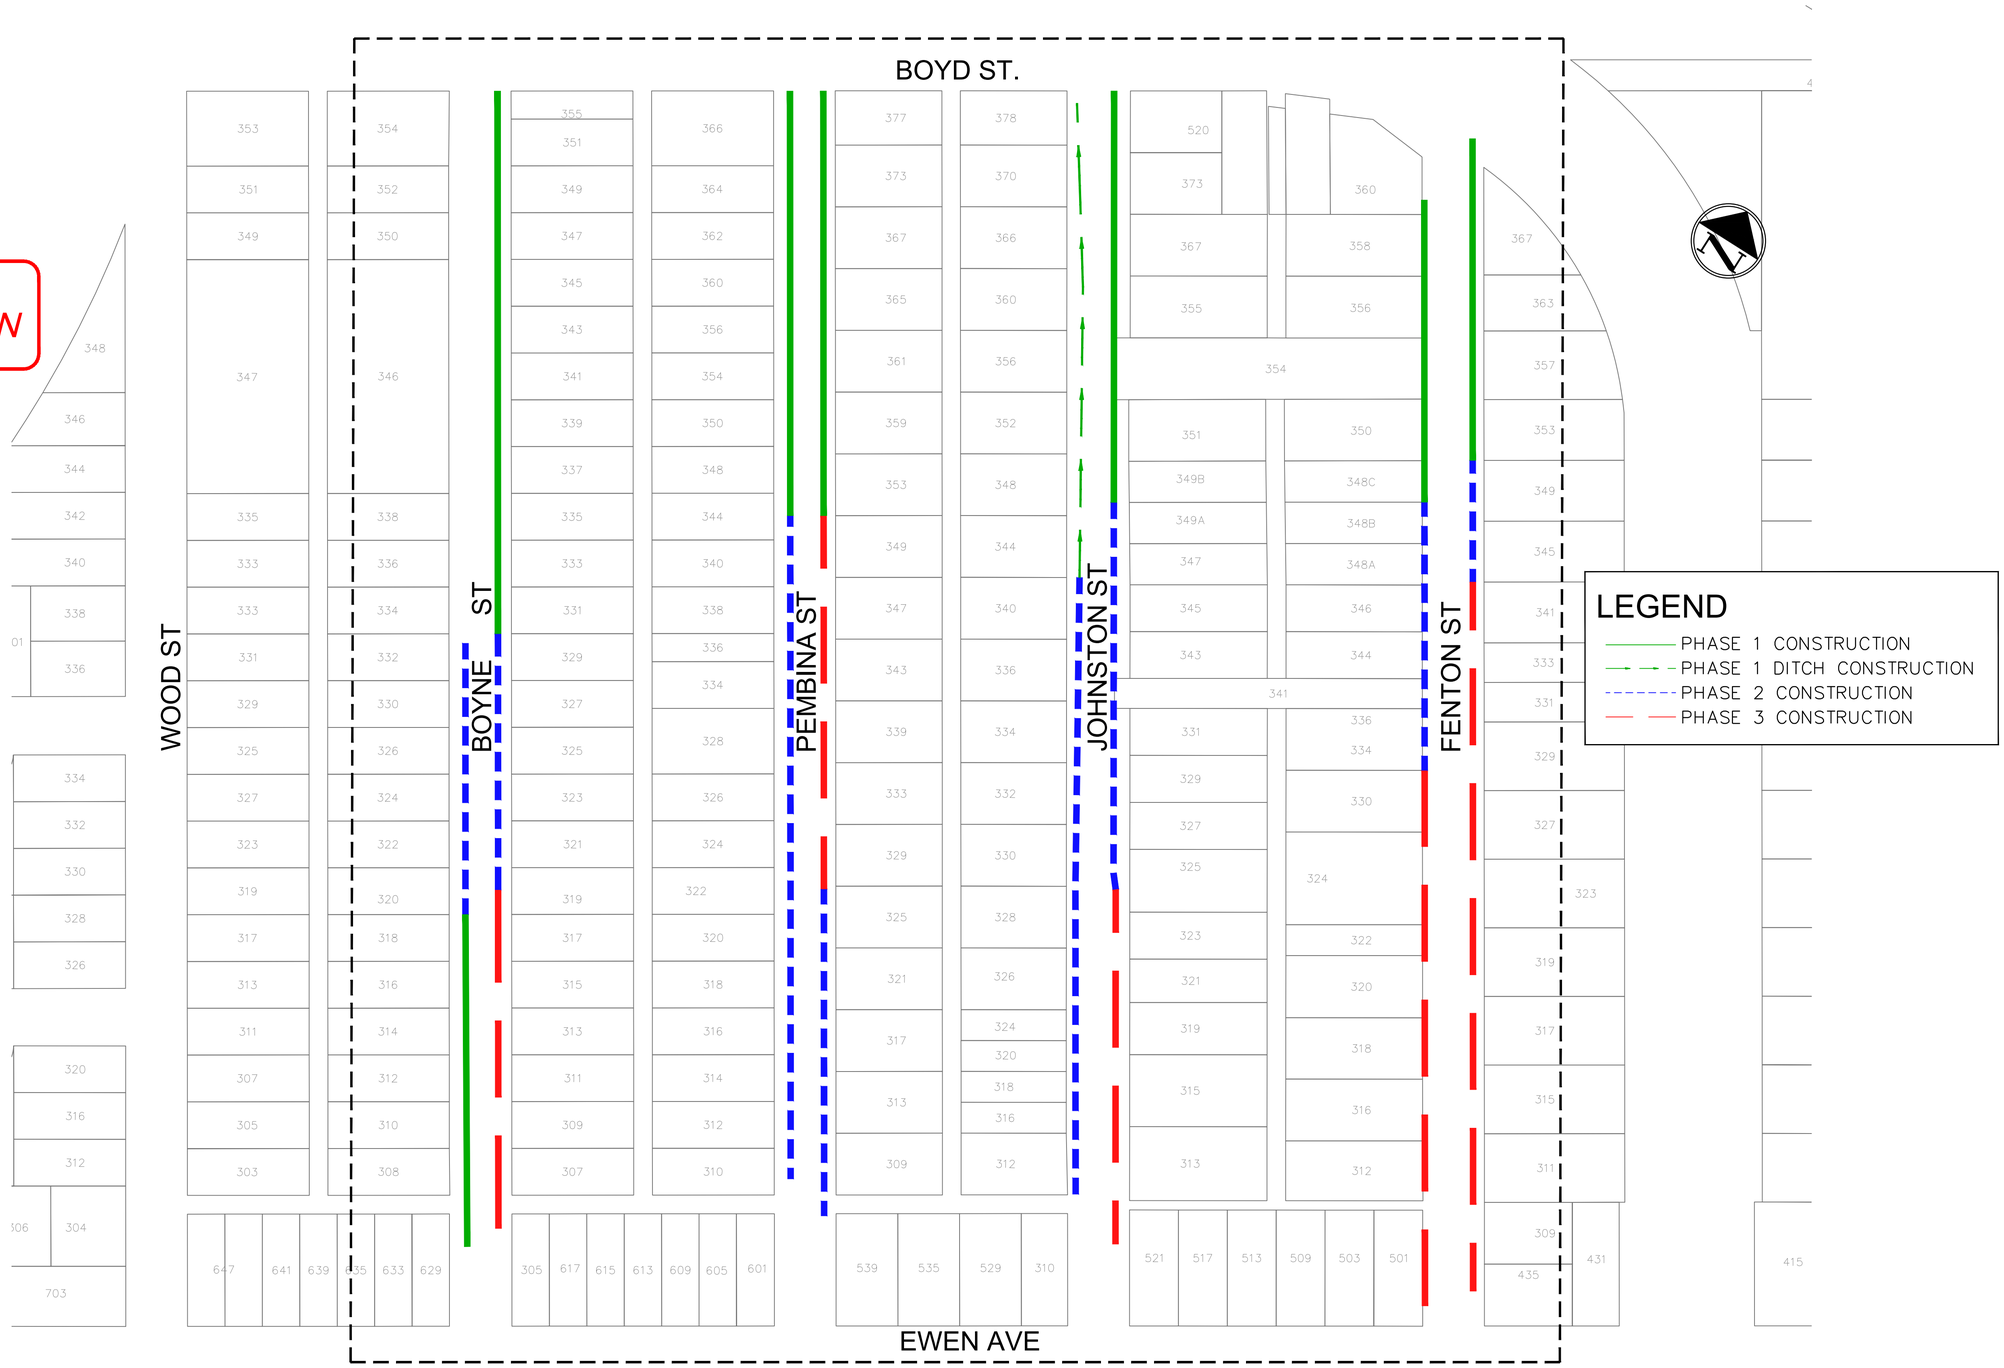


# PROJECT PLAN & PHASING

N.T.S.

## NOTES:

PHASE 1 – CONSTRUCTION MAY PROCEED UNDER CURRENT (2019) DEVELOPMENT CONDITIONS
PHASE 2 – CONSTRUCTION MAY PROCEED WITH RE-GRADING OF DRIVEWAYS, STREETS, AND PRIVATE PROPERTY
PHASE 3 – CONSTRUCTION MAY PROCEED AFTER DEVELOPMENT AND RAISING OF ADJACENT PROPERTIES

PROJECT #475948

April 2019

PARSONS
METROTOWER I, SUITE 2300, 4710 KINGSWAY,
BURNABY, BRITISH COLUMBIA, CANADA V5H 4M2
TEL: 604-438-5300 FAX: 604-438-5350
www.Parsons.com

Q:\REV\475948 QUEENSBOROUGH DRAINAGE MODEL\05000 GR FUNCTIONAL DESIGN\DWGS\475948 – FUNCTIONAL DRAINAGE DESIGN COVER.DWG PLOTTED ON 2019/04/01 12:41pm BY gb0046810